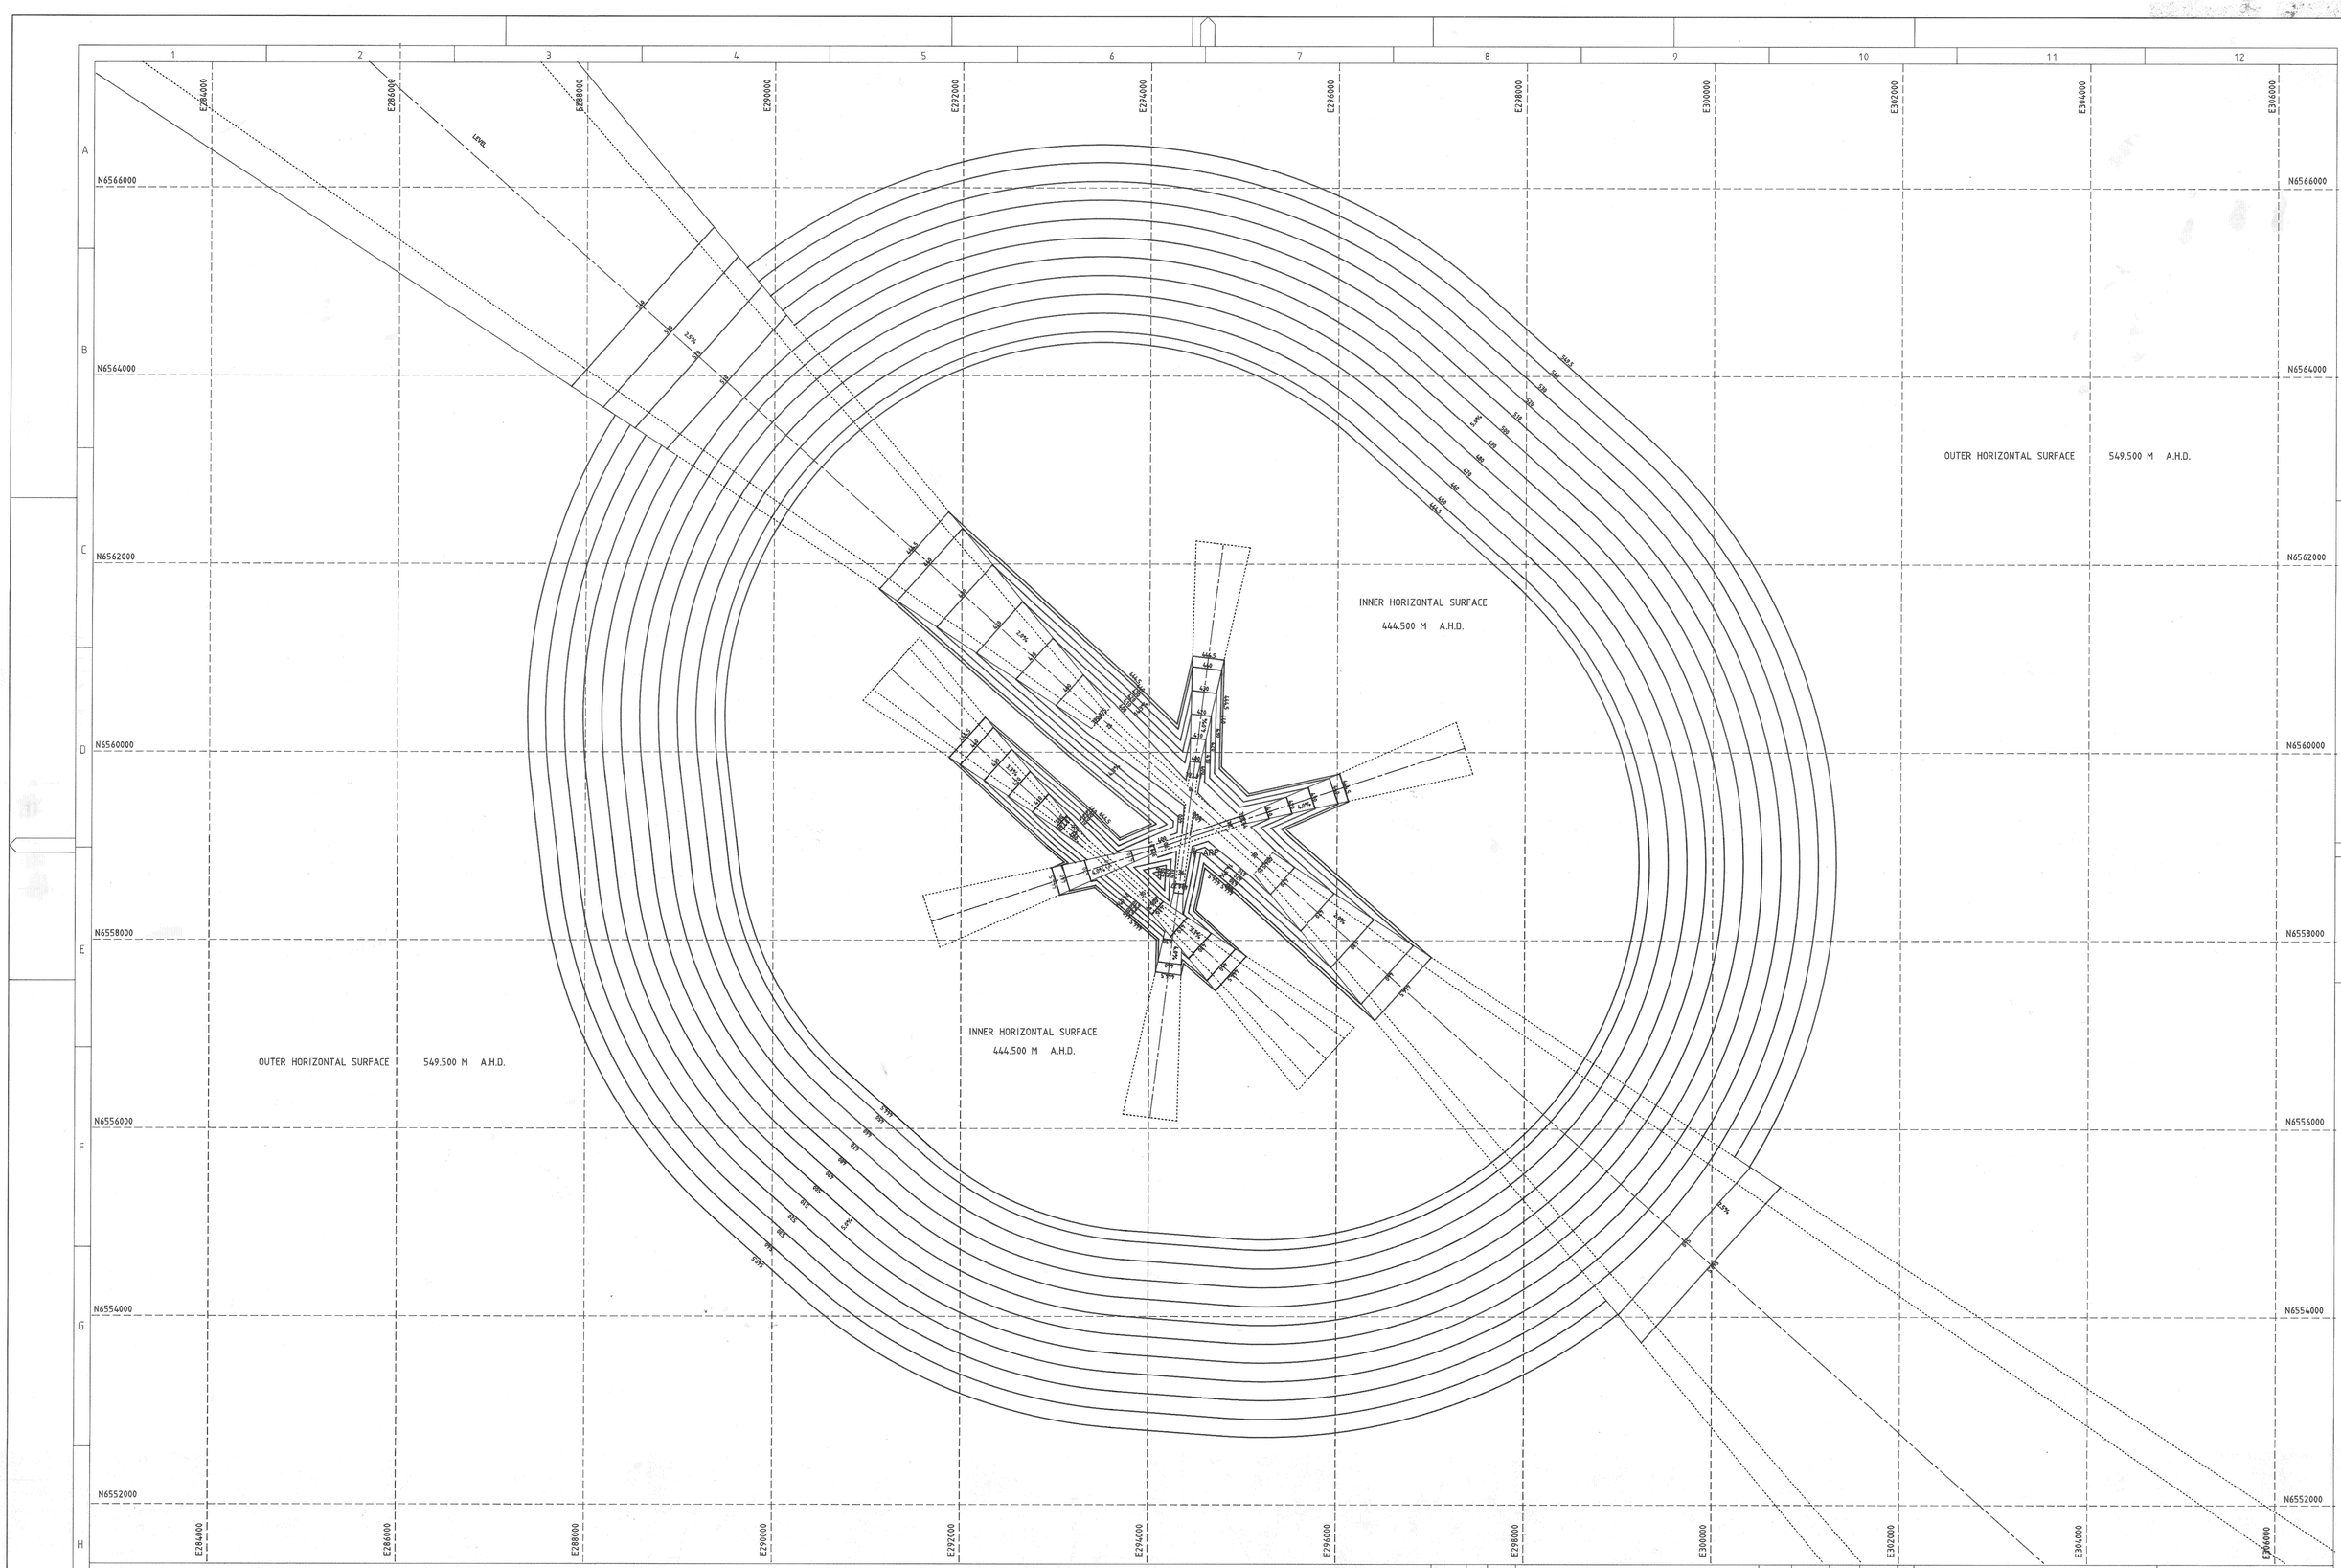

ORDER	DRN	CHKD	AMENDMENTS	EXAMD	APPD	DESIG	DATE	No.
	J.M.B.	K.G.P.		K.	K.		20.05.92	1

TAMWORTH AIRPORT

OBSTACLE LIMITATION SURFACES

CIVIL AIRPORT SYSTEMS PTY. LTD

DRAWING No. TAMOLS

SHEET 1 B1

SCALE 1 : 25000

INDEX REF. b1 iss 3

COMPUTER AIDED DRAWING

civil/tamols.dgn Mar. 31, 1992 18:04:09